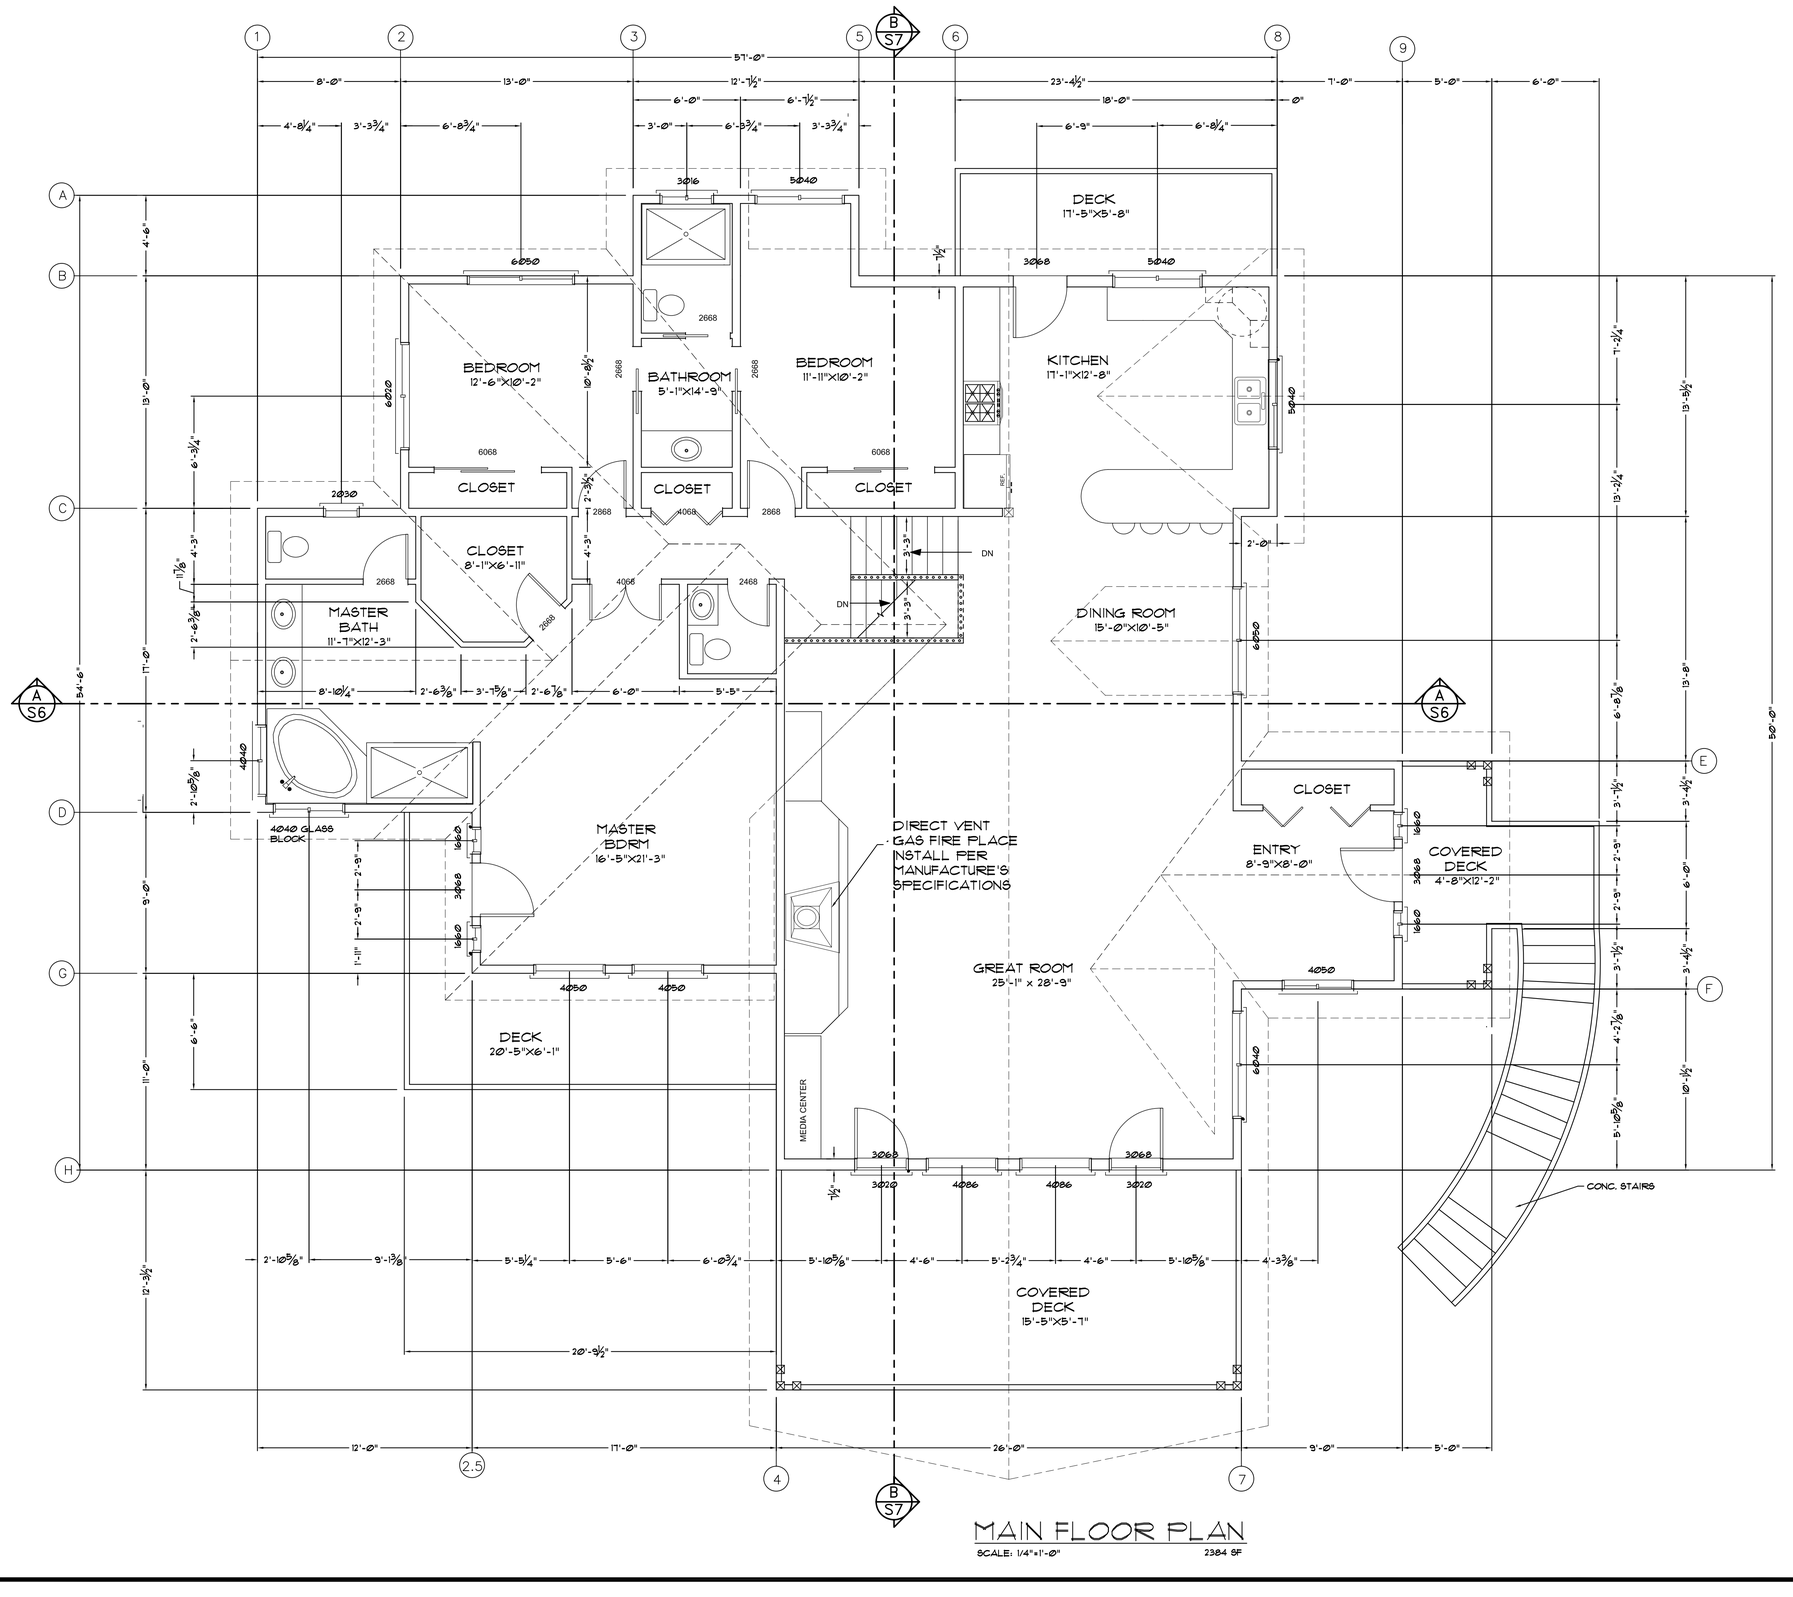

MAIN FLOOR PLAN

SCALE: 1/4"=1'-0" 2384 SF

© CHRISTOPHER J. LUNA – ENGINEER

THESE DOCUMENTS AND THEIR CONTENTS ARE THE PROPERTY OF CHRISTOPHER J. LUNA – ENGINEER, AND ARE TO BE USED FOR THIS PROJECT ONLY. ANY CHANGES TO THESE PLANS, REGARDLESS OF HOW MINOR, WITHOUT THE WRITTEN APPROVAL OF CHRISTOPHER J. LUNA – ENGINEER, OR ANY CONSTRUCTION EXECUTED FROM THESE PLANS WITHOUT REVIEW AND APPROVAL OF ALL HARDWARE AND MATERIALS, OR ANY CHANGE OF SCOPE, DESIGN OR INTENT FOR ANY REASON, BY ANY PERSON OTHER THAN CHRISTOPHER J. LUNA – ENGINEER SHALL AUTOMATICALLY RENDER CHRISTOPHER J. LUNA – ENGINEER HARMLESS TO ANY LIABILITY CLAIMS, SUITS OR LITIGATION BY ANY INTERESTED PARTIES IN THE PROJECT. SPECIFICATIONS MAY ACCOMPANY THESE PLANS AND SHOULD BE READ CAREFULLY FOR ADDITIONAL CONDITIONS.

REVISIONS	BY
1 3/29/07	LP

CORNERSTONE
DESIGN◆ENGINEERING◆CONSTRUCTION
400 B PENINSULA DRIVE, LAKE ALMANOR CA, (530) 596-4233

A NEW RESIDENCE FOR

MIKE & ELI GARDNER

859 DEER TRAIL RD, CLIO, CA

DRAWN	MDS
DESIGNED BY	CJL
DATE	
SCALE	1/4" = 1'-0"
JOB NO.	00
SHEET	A1
OF ... SHEETS	

\\Server\Autocadd files\4-OLD\GARDNER\FLOORPLAN.dwg, 12/20/2007 10:23:35 AM